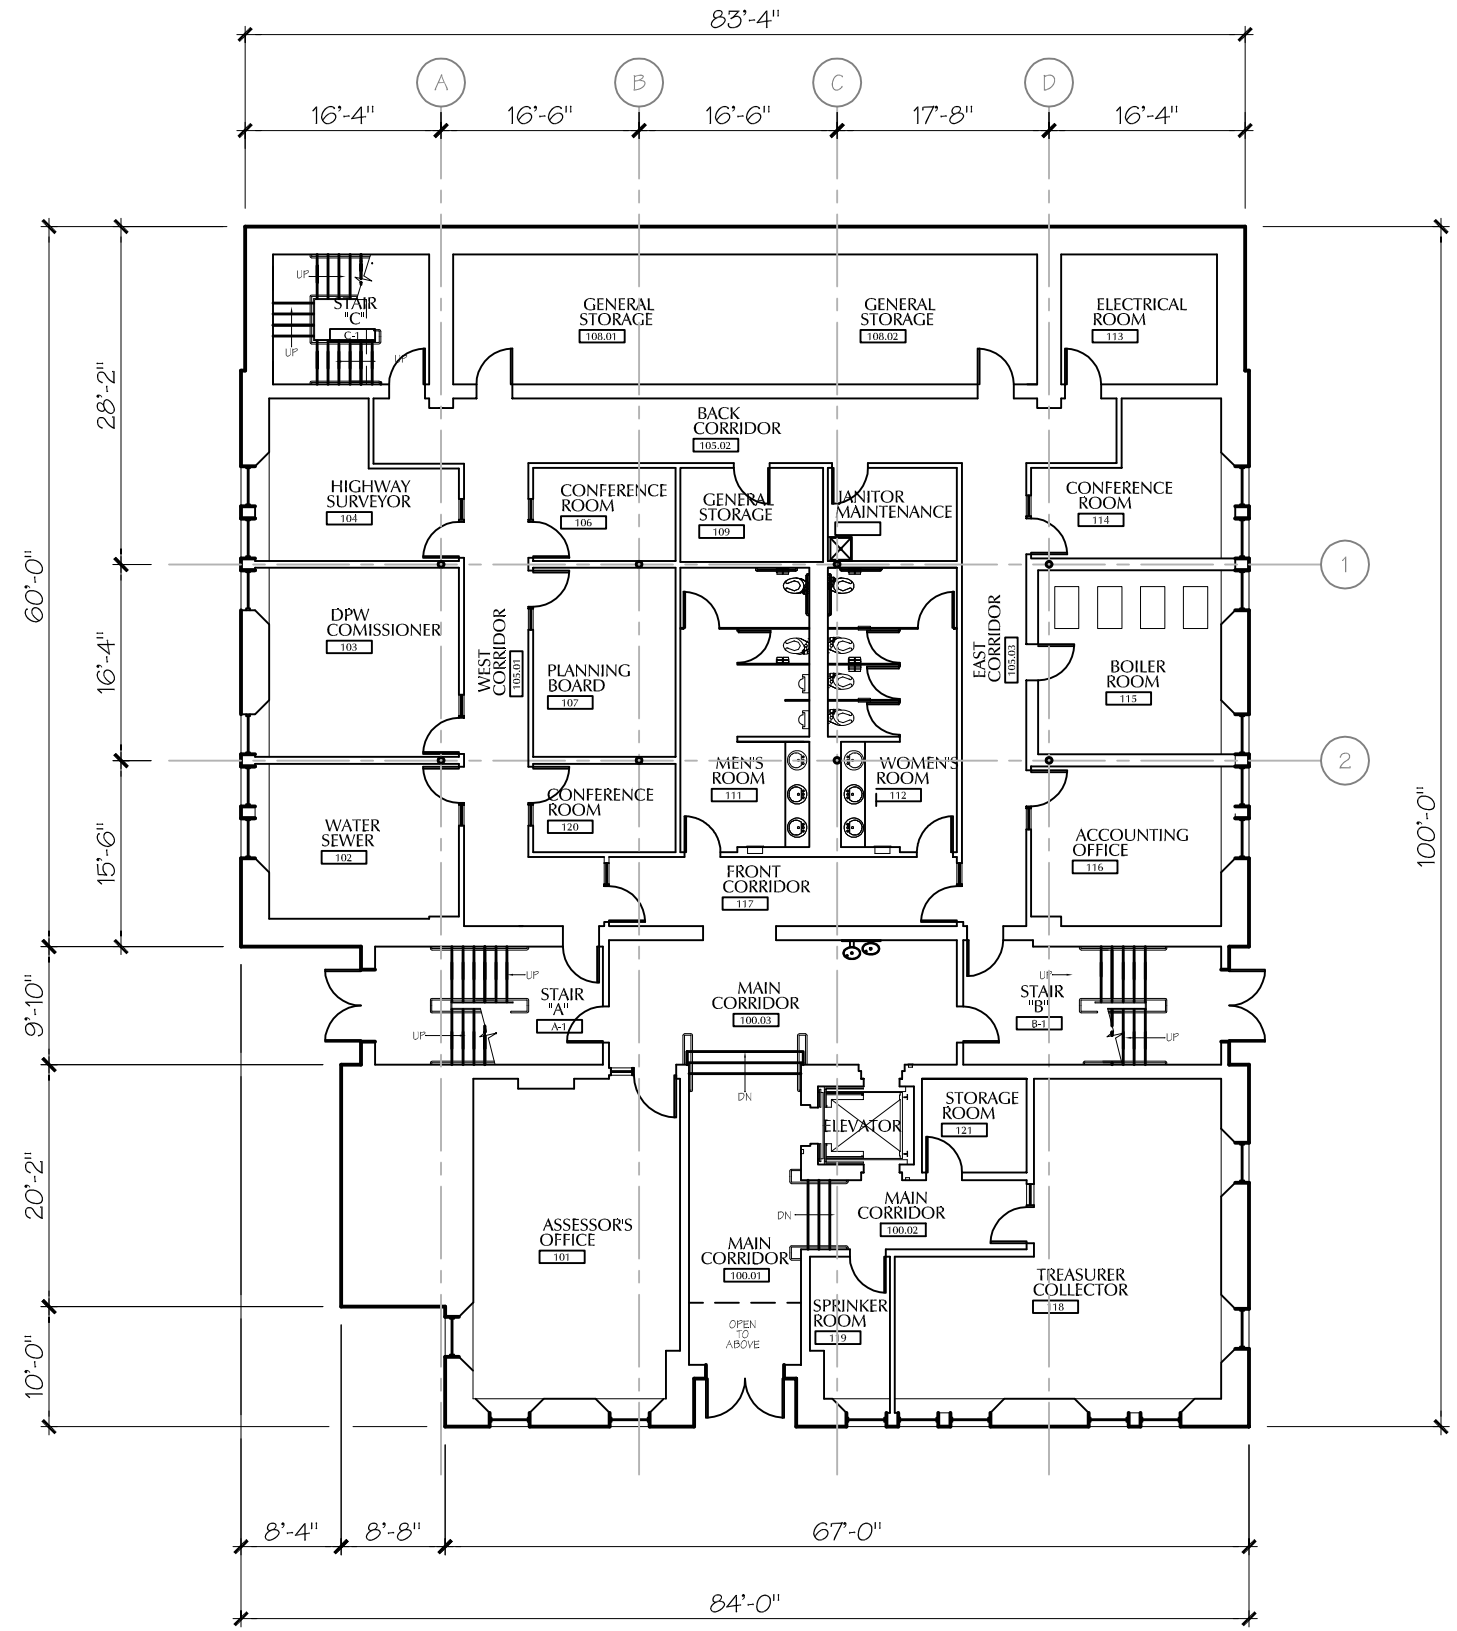

1-A LOWER LEVEL PLAN (3-DOOR ELEVATOR)

SCALE: 1/16" = 1'-0"

PROJECT	CLIENT		PLAN ORIENTATION	COPYRIGHT	DRAWING REVISIONS	SEAL	DRAWING DATA	DRAWING TITLE	SHEET DATA

UPTON TOWN LIBRARY

1 MAIN STREET
UPTON MA 01568

TOWN OF UPTON

1 MAIN STREET
UPTON MA 01568

GORMAN RICHARDSON ARCHITECTS

77 MAIN STREET
HOPKINTON, MASSACHUSETTS 01748
PHONE: 508.497.2590 FAX: 508.435.0072
www.gormanrichardson.com

North

Project North

© COPYRIGHT 2008
ALL DRAWN AND WRITTEN INFORMATION APPEARING HEREIN IS AND SHALL REMAIN THE PROPERTY OF GORMAN RICHARDSON ARCHITECTS, INC. AND AS SUCH SHALL NOT BE DUPLICATED IN ANY FORM, DISCLOSED OR OTHERWISE USED WITHOUT THE EXPRESS WRITTEN CONSENT OF GORMAN RICHARDSON ARCHITECTS, INC.

THIS INFORMATION PROVIDED VIA ELECTRONIC MEDIA IS NOT GUARANTEED OR WARRANTED AGAINST DEFECTS, INCLUDING BUT NOT LIMITED TO DESIGN CALCULATION, DATA TRANSLATION OR TRANSMISSION, OR ERRORS OR OMISSIONS.

No.	Description	Date

Scale:	1/16" = 1'-0"
Date:	07/08/2008
Proj. No.:	2008047.01
Drawn By:	MTG/KRL
Checked By:	MTG
File Name:	3-SD\SD_PLANS.DWG

SCHEME #1 - UPTON TOWN HALL - PROPOSED LOWER LEVEL FLOOR PLAN

Drawing Number:

1 OF 3